


PLAN PARCIAL POLIGONO 3-1 PLAYA DE SAN JUAN

SUPERPUESTO Y ADJUDICACIONES

UNIDAD DE ACTUACION II

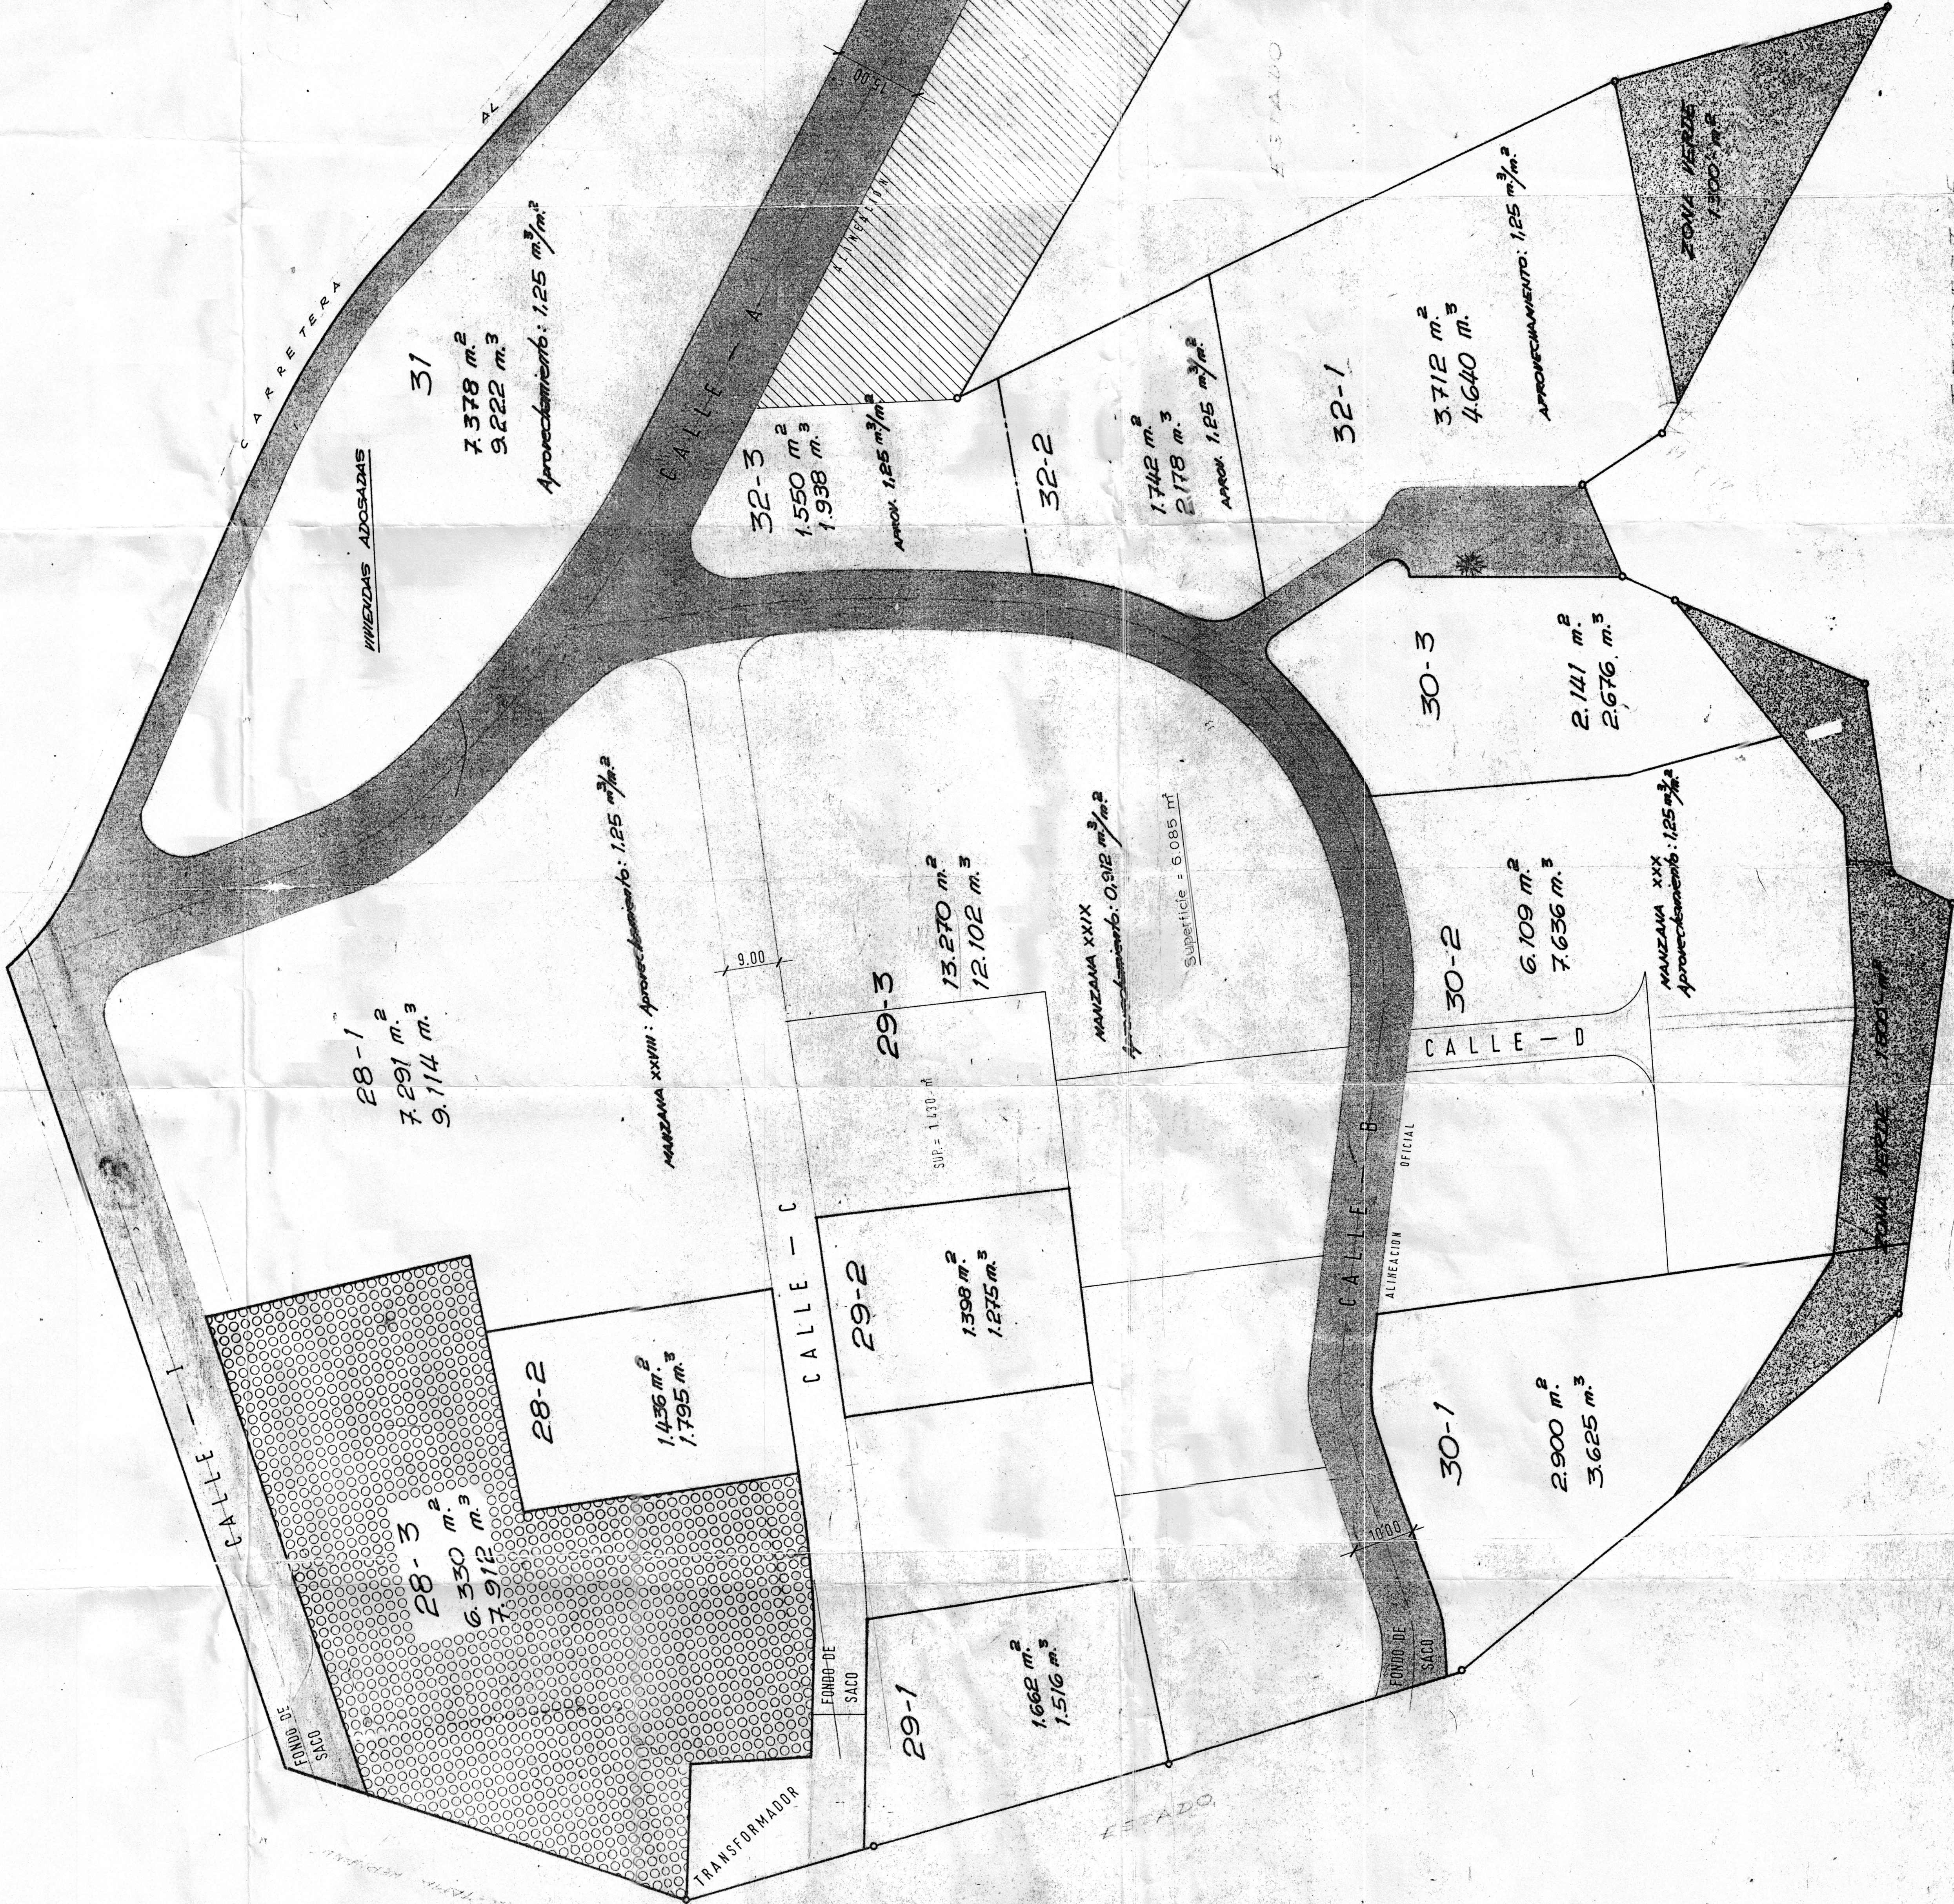

RELACION DE PARCELAS			
PARCELA	PROPIETARIO	SUPERFICIE	VOLUMEN
28-1	SR. FORMER	7.291	9.114
28-2	SR. J. CHAMON	1.436	1.795
28-3	SR. J. FERRER	1.662	1.516
29-2	SRA. E. KLEIN	1.398	1.215
29-3	SR. FORMER	13.270	12.102
30-1	SR. M. SEVA	2.900	3.625
30-2	SR. FORMER	6.109	7.636
30-3	SR. B. MULLER	2.141	2.676
31	SR. FORMER	7.378	9.222
32-3	EXCMO. AYUNTAMIENTO	6.350	7.912
32-1	SR. FORMER	3.712	4.640
32-2	SRL. ANDORRETA	1.742	2.178
32-3	SR. FORMER	2.150	2.688
32-4	SR. CORBI	7.450	9.313
TOTAL		64.969 m ²	75.692 m ³

ESCALA 1:500